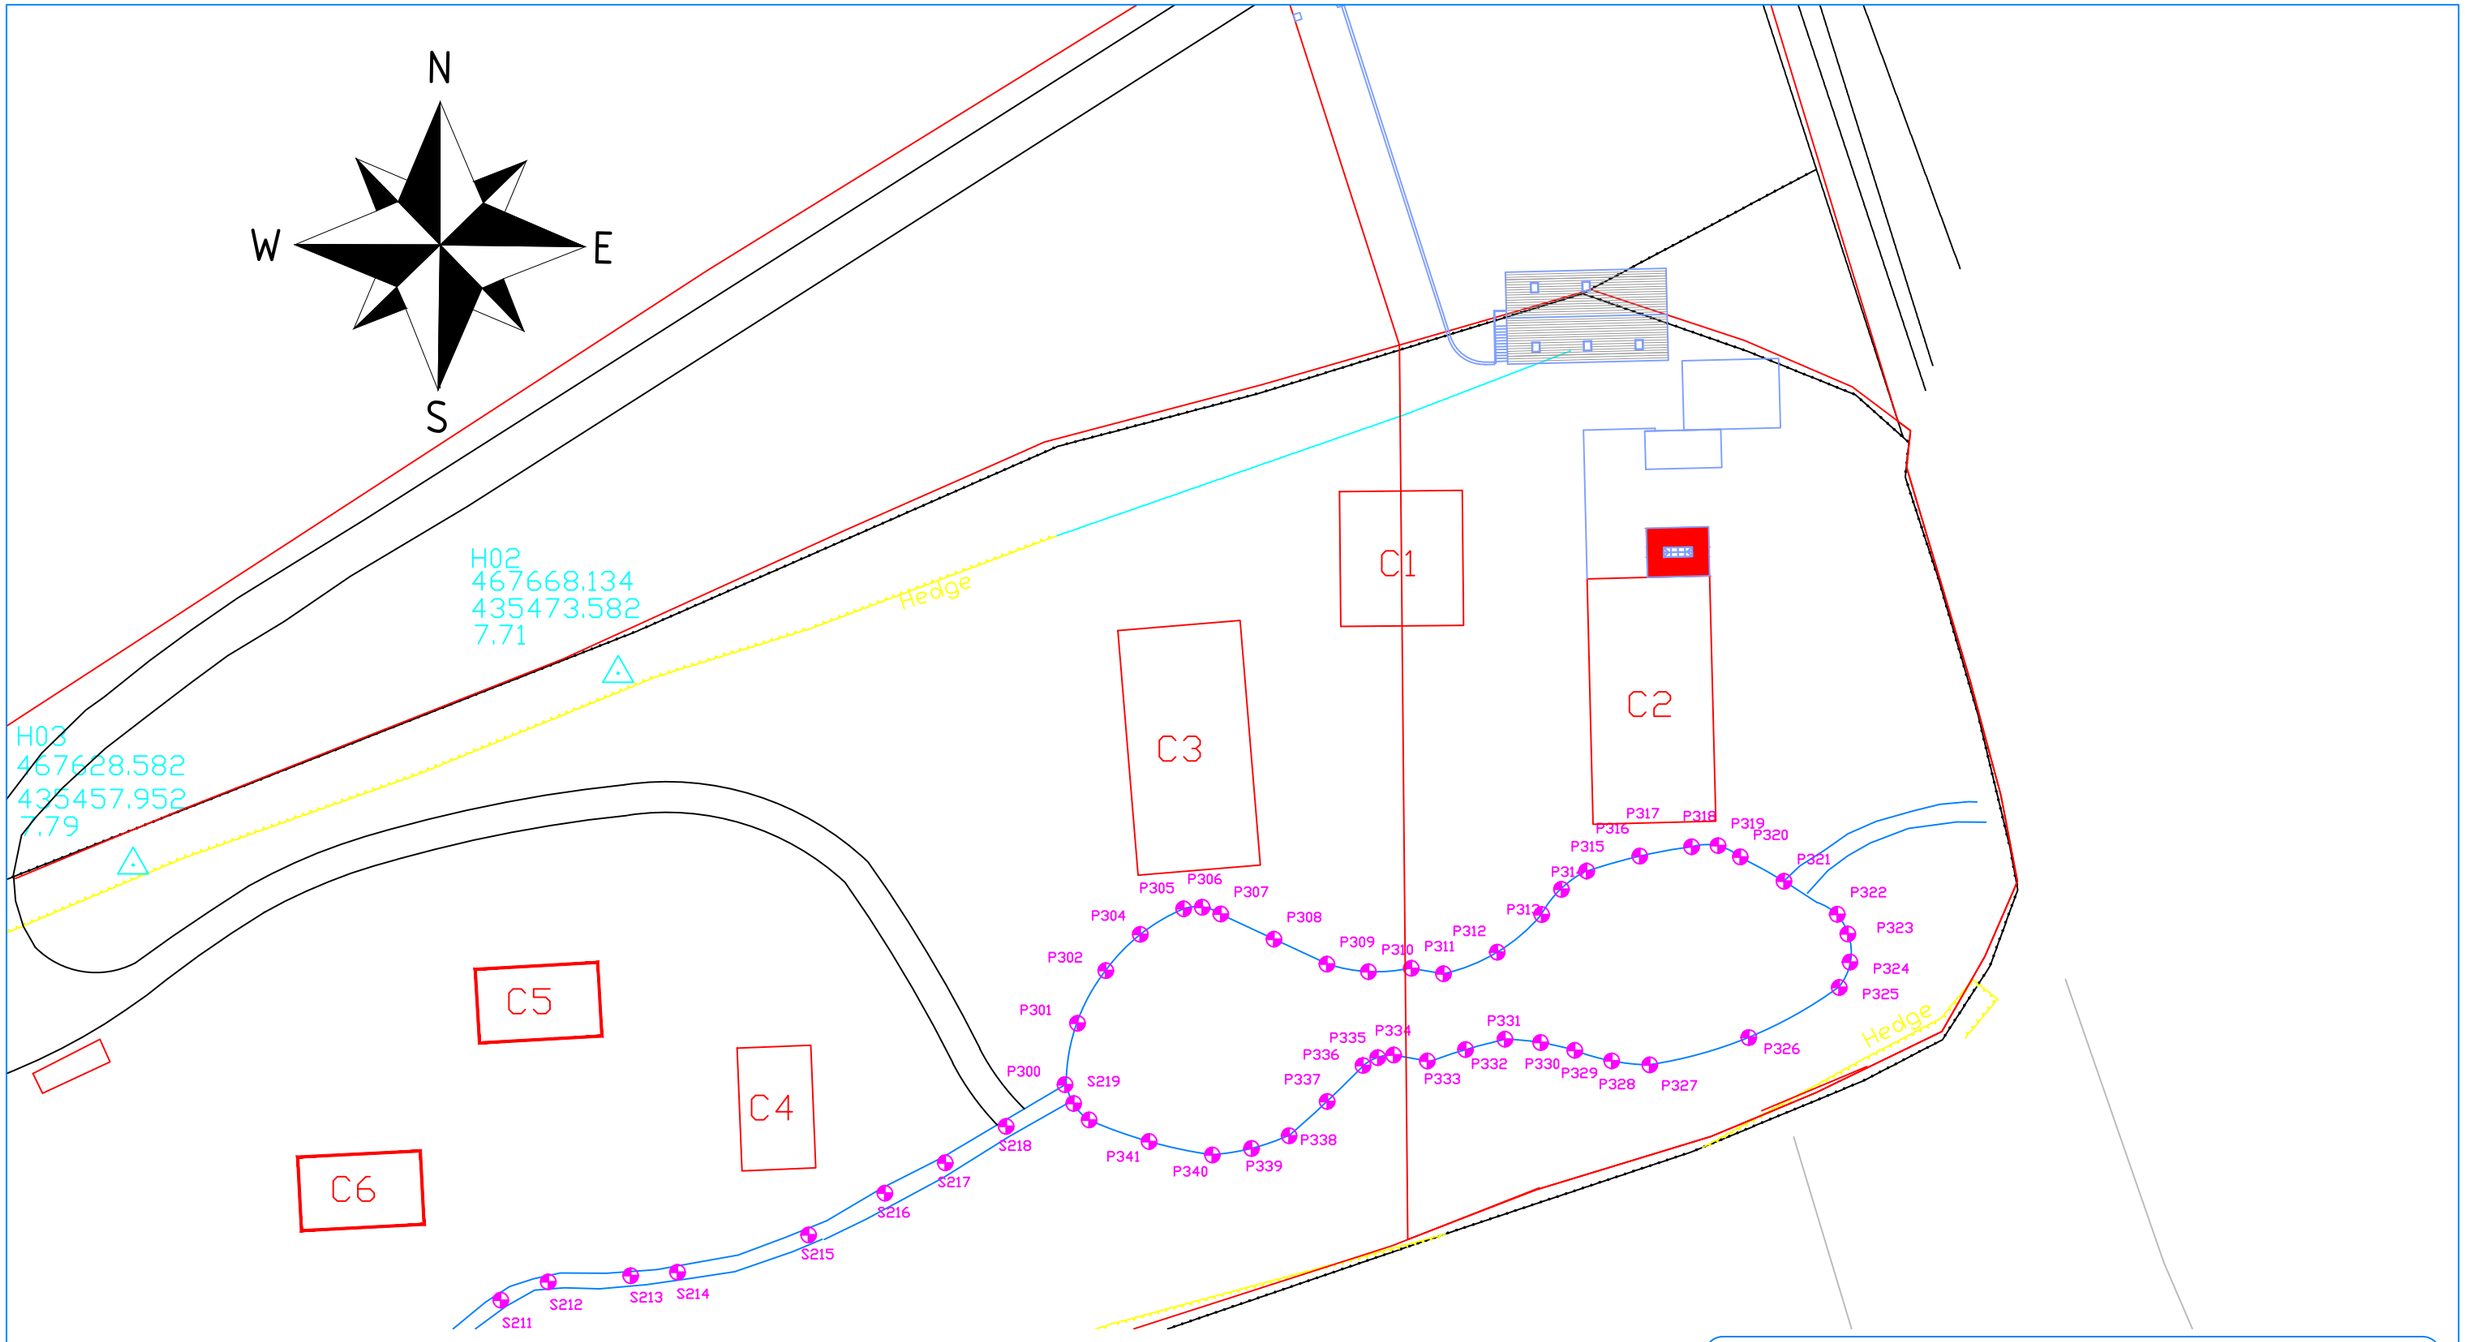

© TDD
THIS DRAWING IS CONFIDENTIAL AND MAY NOT BE USED, COPIED OR DISCLOSED TO ANYONE WITHOUT PERMISSION OF TDD.

Project
Waterside Lodge. Oakwood Park
Market Weighton Road Selby YO8 5DD

Title
Extension To Integral Granny Annex

Drawn TD
Date 18/10/2018
Scale 1.500 @ A3
Checked

Drawing No 002