1:100 0 1m 2 3 4 5 6

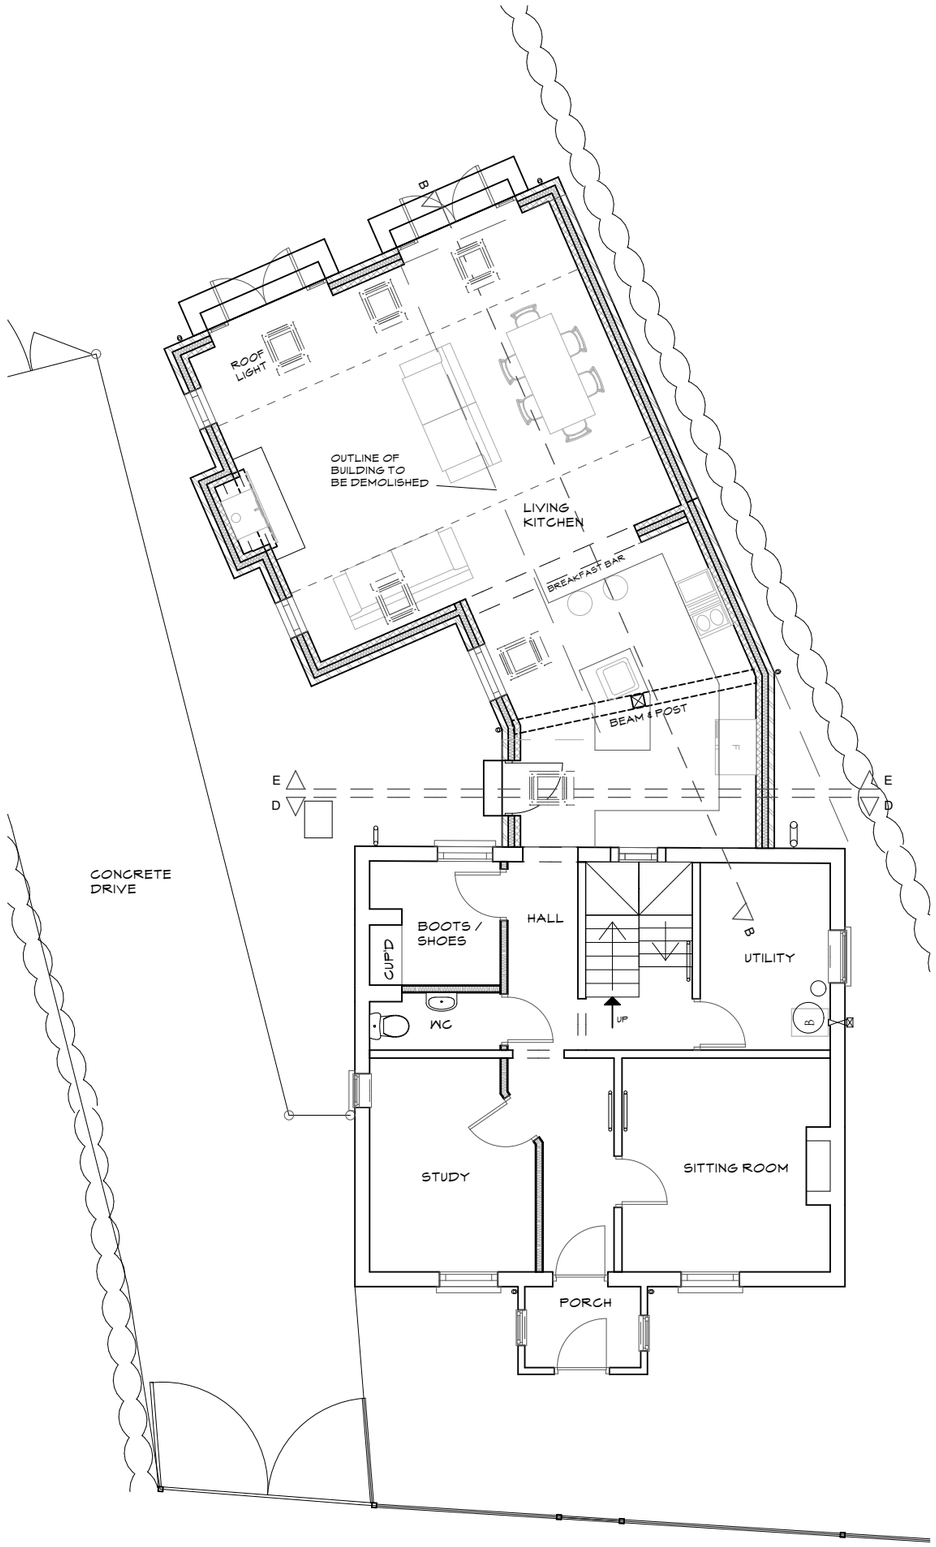

GROUND FLOOR 1:100

1:500 0 10m 20

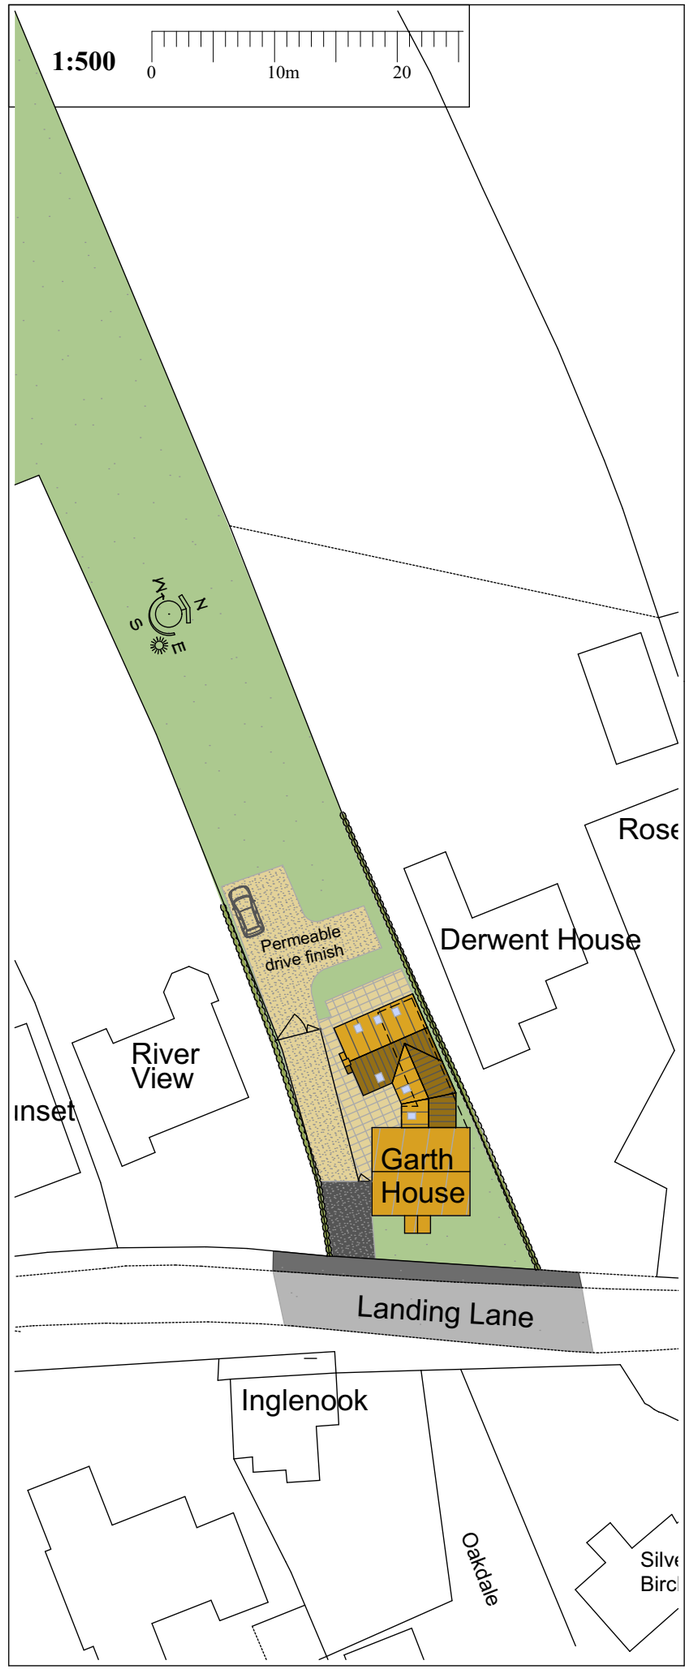

Siteplan - Existing 1:500

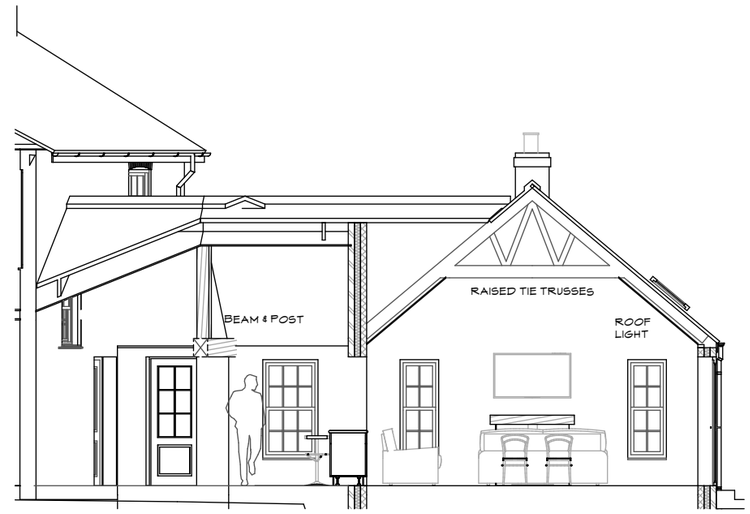

Section B 1:100

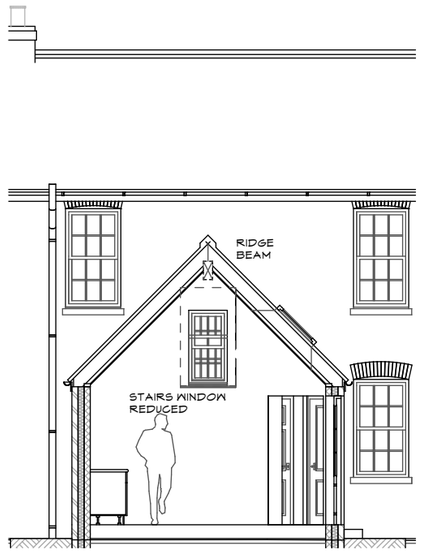

Section D 1:100

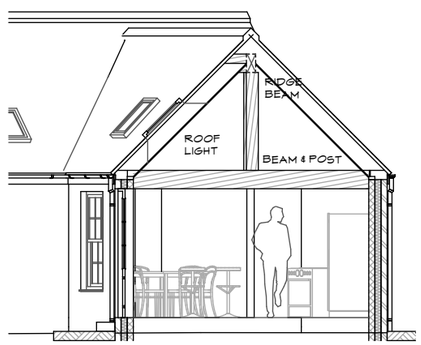

Section E 1:100

NEIL HARRISON
Planning & Construction Drawings Ltd.

CLIENT:
Mr. & Mrs. D. Hedderwick.

PROPOJECT:
Proposed alterations and extension to Garth House, Landing Lane, Hemingbrough. YO8 6RA.

DRAWING:
PLANNING
Proposed Plans

DATE: Mar-22

SCALE: As shown @ A3

DWG NO & REV: 0027 - 4 - Prop Plans

AMENDMENTS: