THIS DRAWING INCLUDING ALL TECHNICAL DETAILS THEREIN IS COPYRIGHT OF JMA CONSULTING. IT MUST NOT BE REPRODUCED WITHOUT EXPRESS PERMISSION.

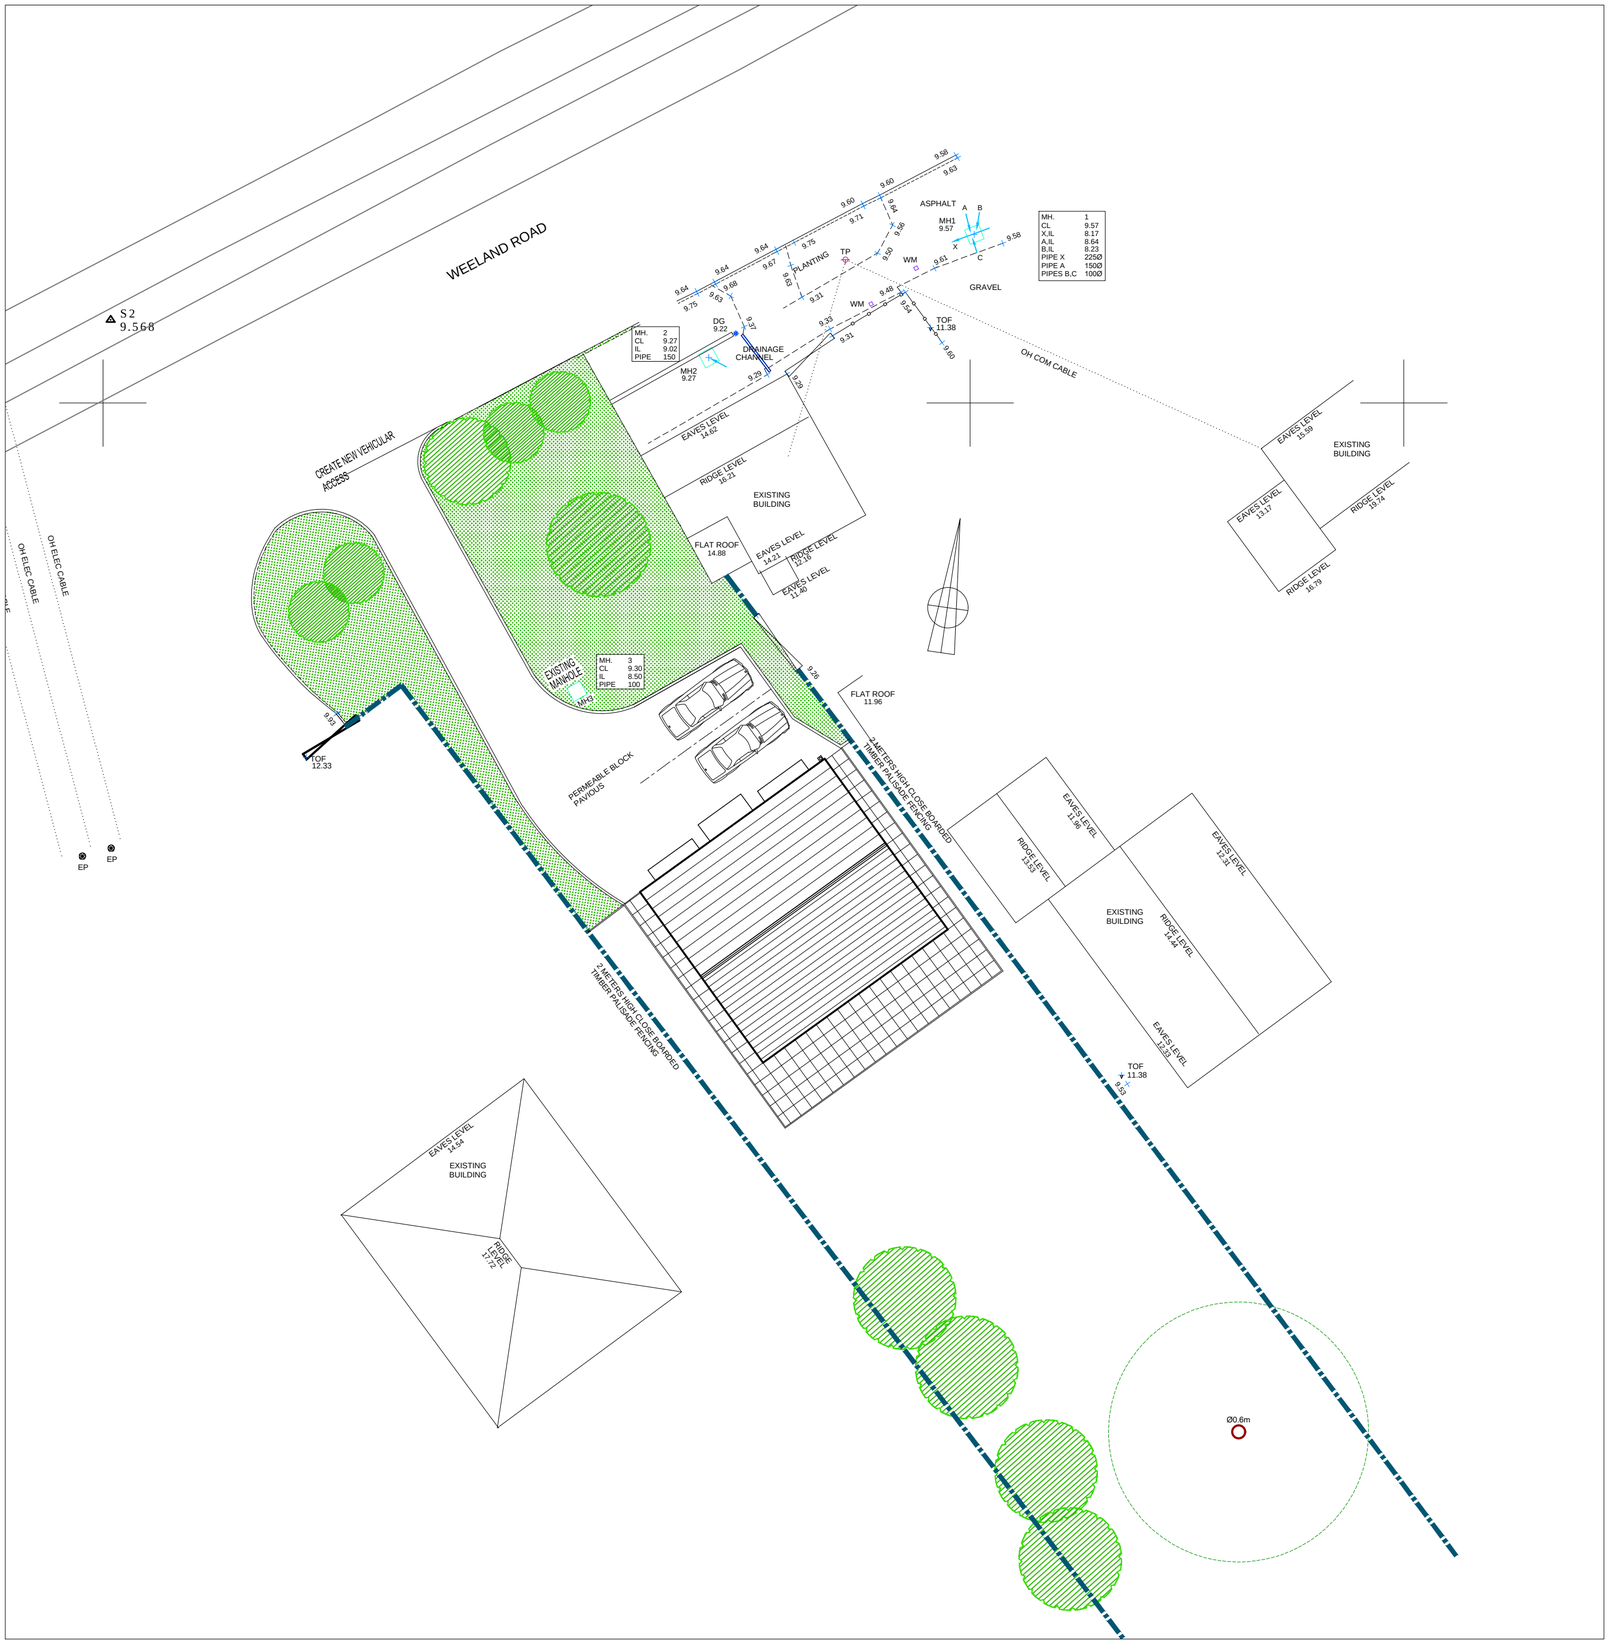

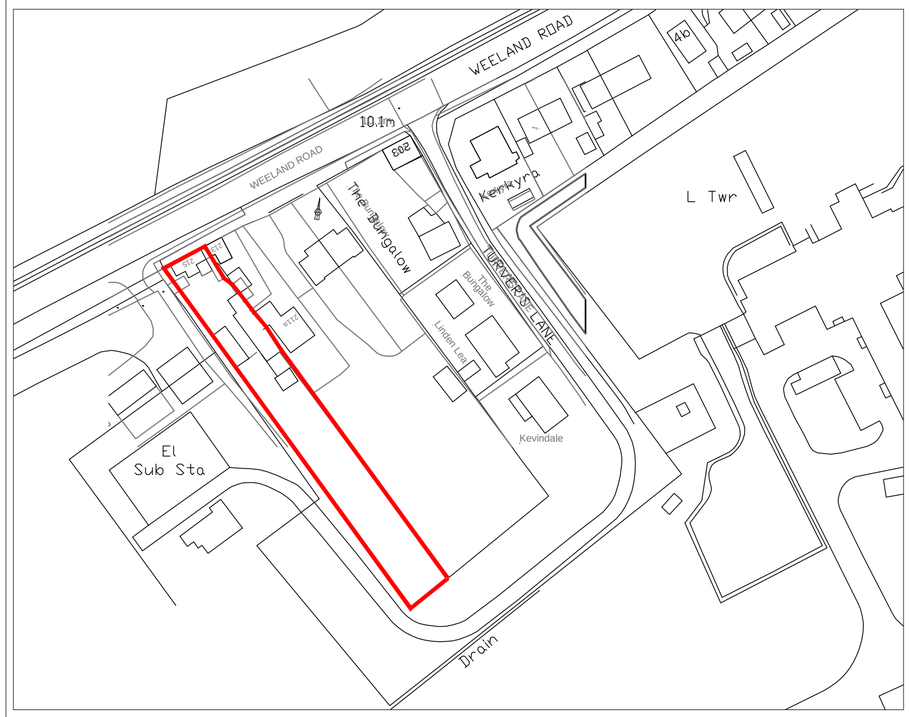

REV	DRAWN	DATE	DESCRIPTION

JMA ARCHITECTS

RIBA

- SUITE 1, SECOND FLOOR, 60 GREEN ROAD LEEDS LS6 4 JP
- TEL: 0113 2177051
- E: info@jma-consulting.co.uk
- W: www.jma-architects.co.uk

PROJECT TITLE
- RESIDENTIAL DEVELOPMENT OF DETACHED HOUSE
- AT 215 WEELAND ROAD
- KELLINGLEY, SELBY, NORTH YORKSHIRE WF11 8DN

TITLE
- SITE PLAN

STATUS	-PLANNING APPLICATION	SCALE	- 1:200 @ A2	DRAWN	WO	CHECKED	AJ
FILE	- D:\DRAWINGS\215 WEELAND ROAD			DATE	MARCH 2018		
PROJECT	- 1652.18032	DRAWING	- P03	REVISION			