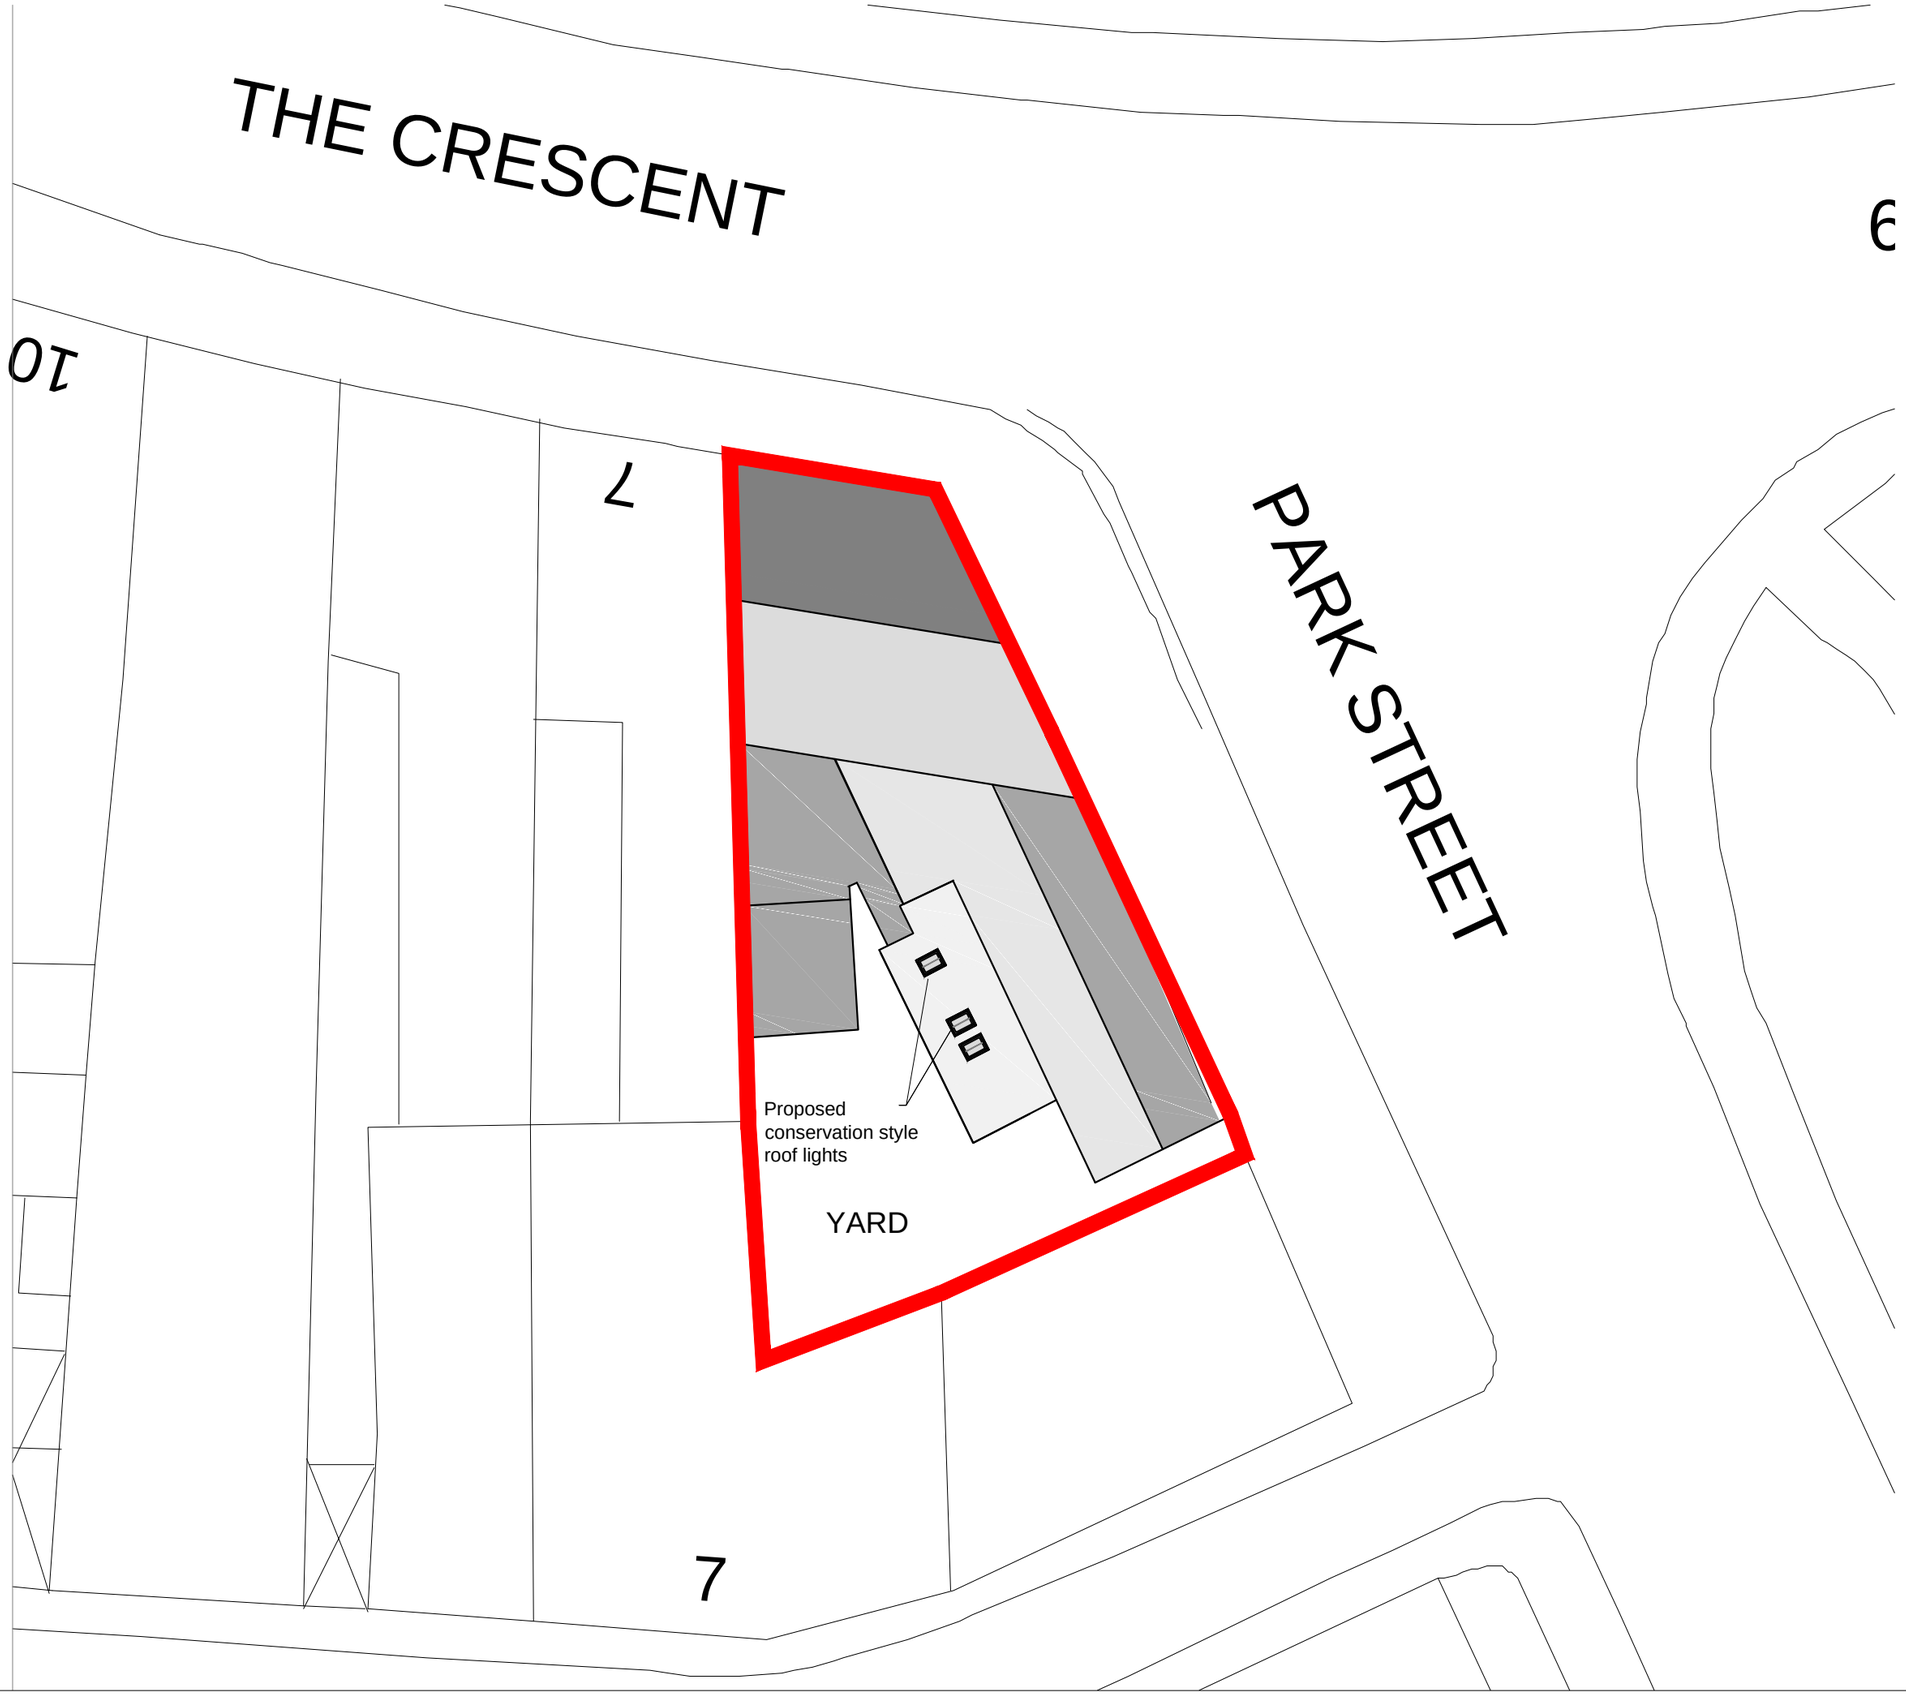

This drawing together with the design, is the property and copyright of the Architect and must not be reproduced without written permission

rev	description	drwn	auth	date

DO NOT SCALE OFF THIS DRAWING

acumen
designers & architects
acumenarchitects.co.uk 01484 546000
Headrow House, Old Leeds Road, Huddersfield, HD1 1SG

Client
ABBEY DENTAL CARE

Project
CONVERSION OF FORMER BAN
THE CRESCENT, SELBY

Project No	Drawing No	Rev
2631	L(100)04	/

Description
PROPOSED SITE PLAN

Scale	Date Drawn	Drawn By	Authorised By
1:200 @ A3	JAN 2020	JF	JC

File loc: \\pcdcserver\company\Acumen Admin\Office Documents\2631 Dr Hussain Selby Dental Practice\DWG\Revit\2631 DR A HUSSAIN SELBY BANK\00 PLANNI

Purpose of Issue
Planning ● Building Regs ○ Tender ○ Comment ○ Approval ○ Construction ○